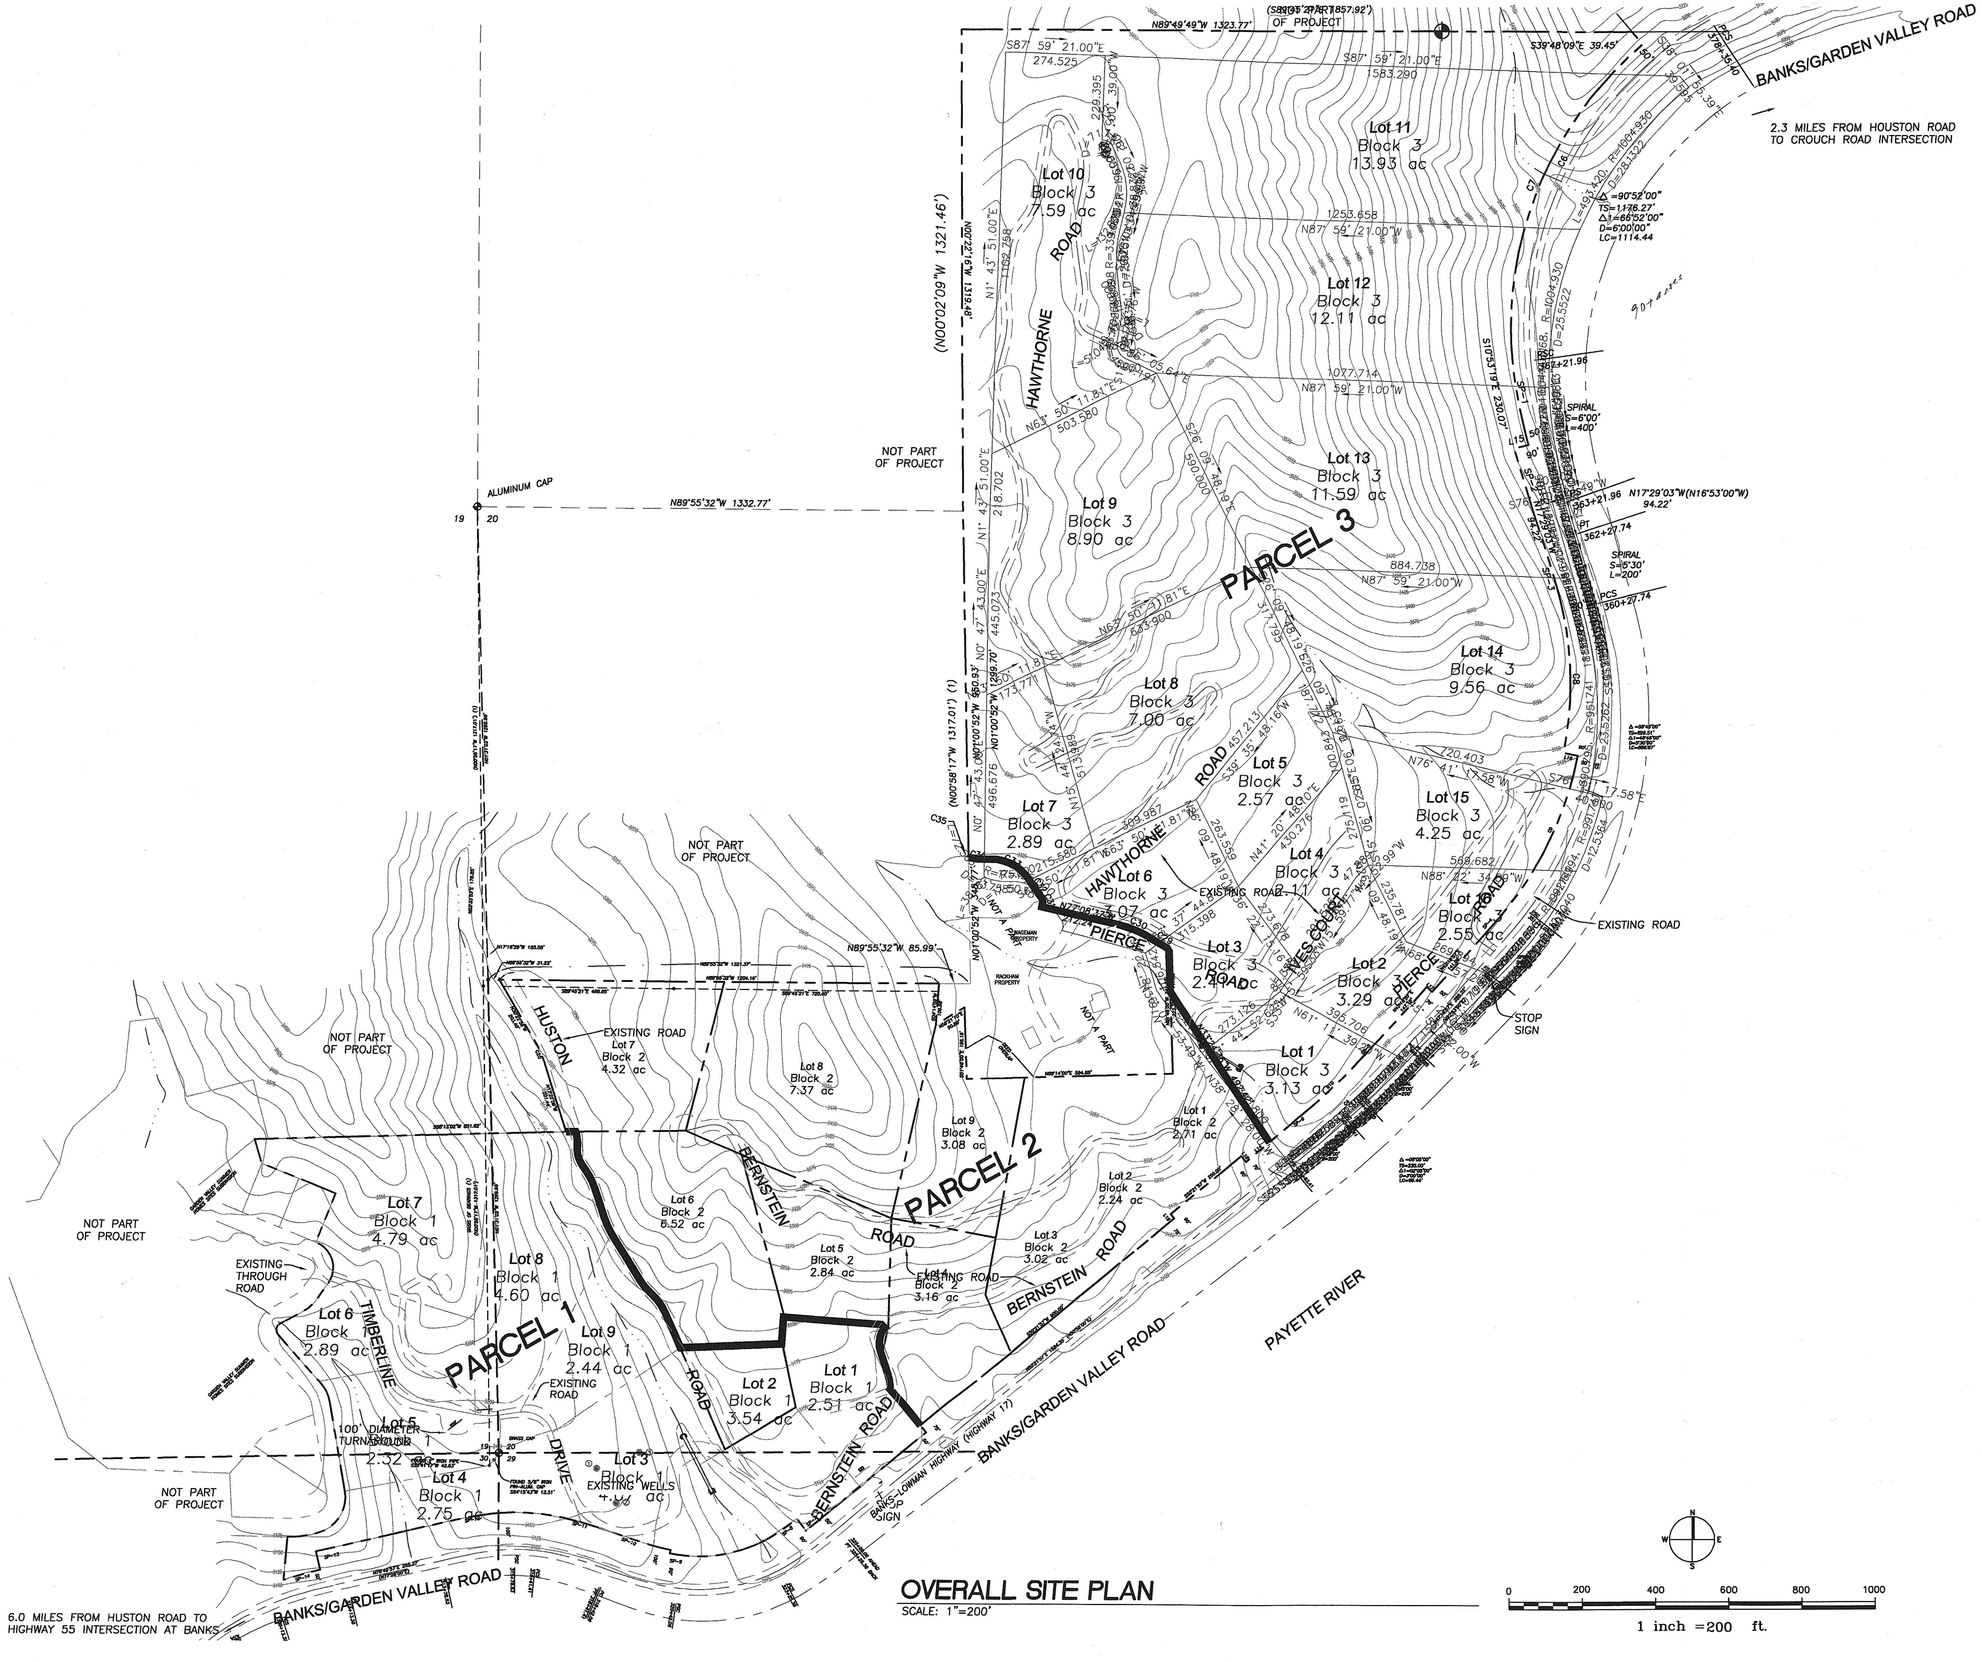

NOTES

1.

NATURE'S VIEW ESTATES
SUBDIVISION
Boise County, Idaho

Focus Engineering
Civil-Geotechnical-Environmental-Structural
3835 West Scenic Drive, Boise, Idaho 83703
(208) 395-1979 (208) 395-2399 fax focus@cableone.net

REVISIONS:
1
2
3
4
5
6
7

PRELIMINARY
NOT FOR CONSTRUCTION

OVERALL SITE PLAN

PROJECT NO: 06037
DATE: 01-27-07
DRAWN BY: CAG

04/26/07 - 11:48 am

C0.1